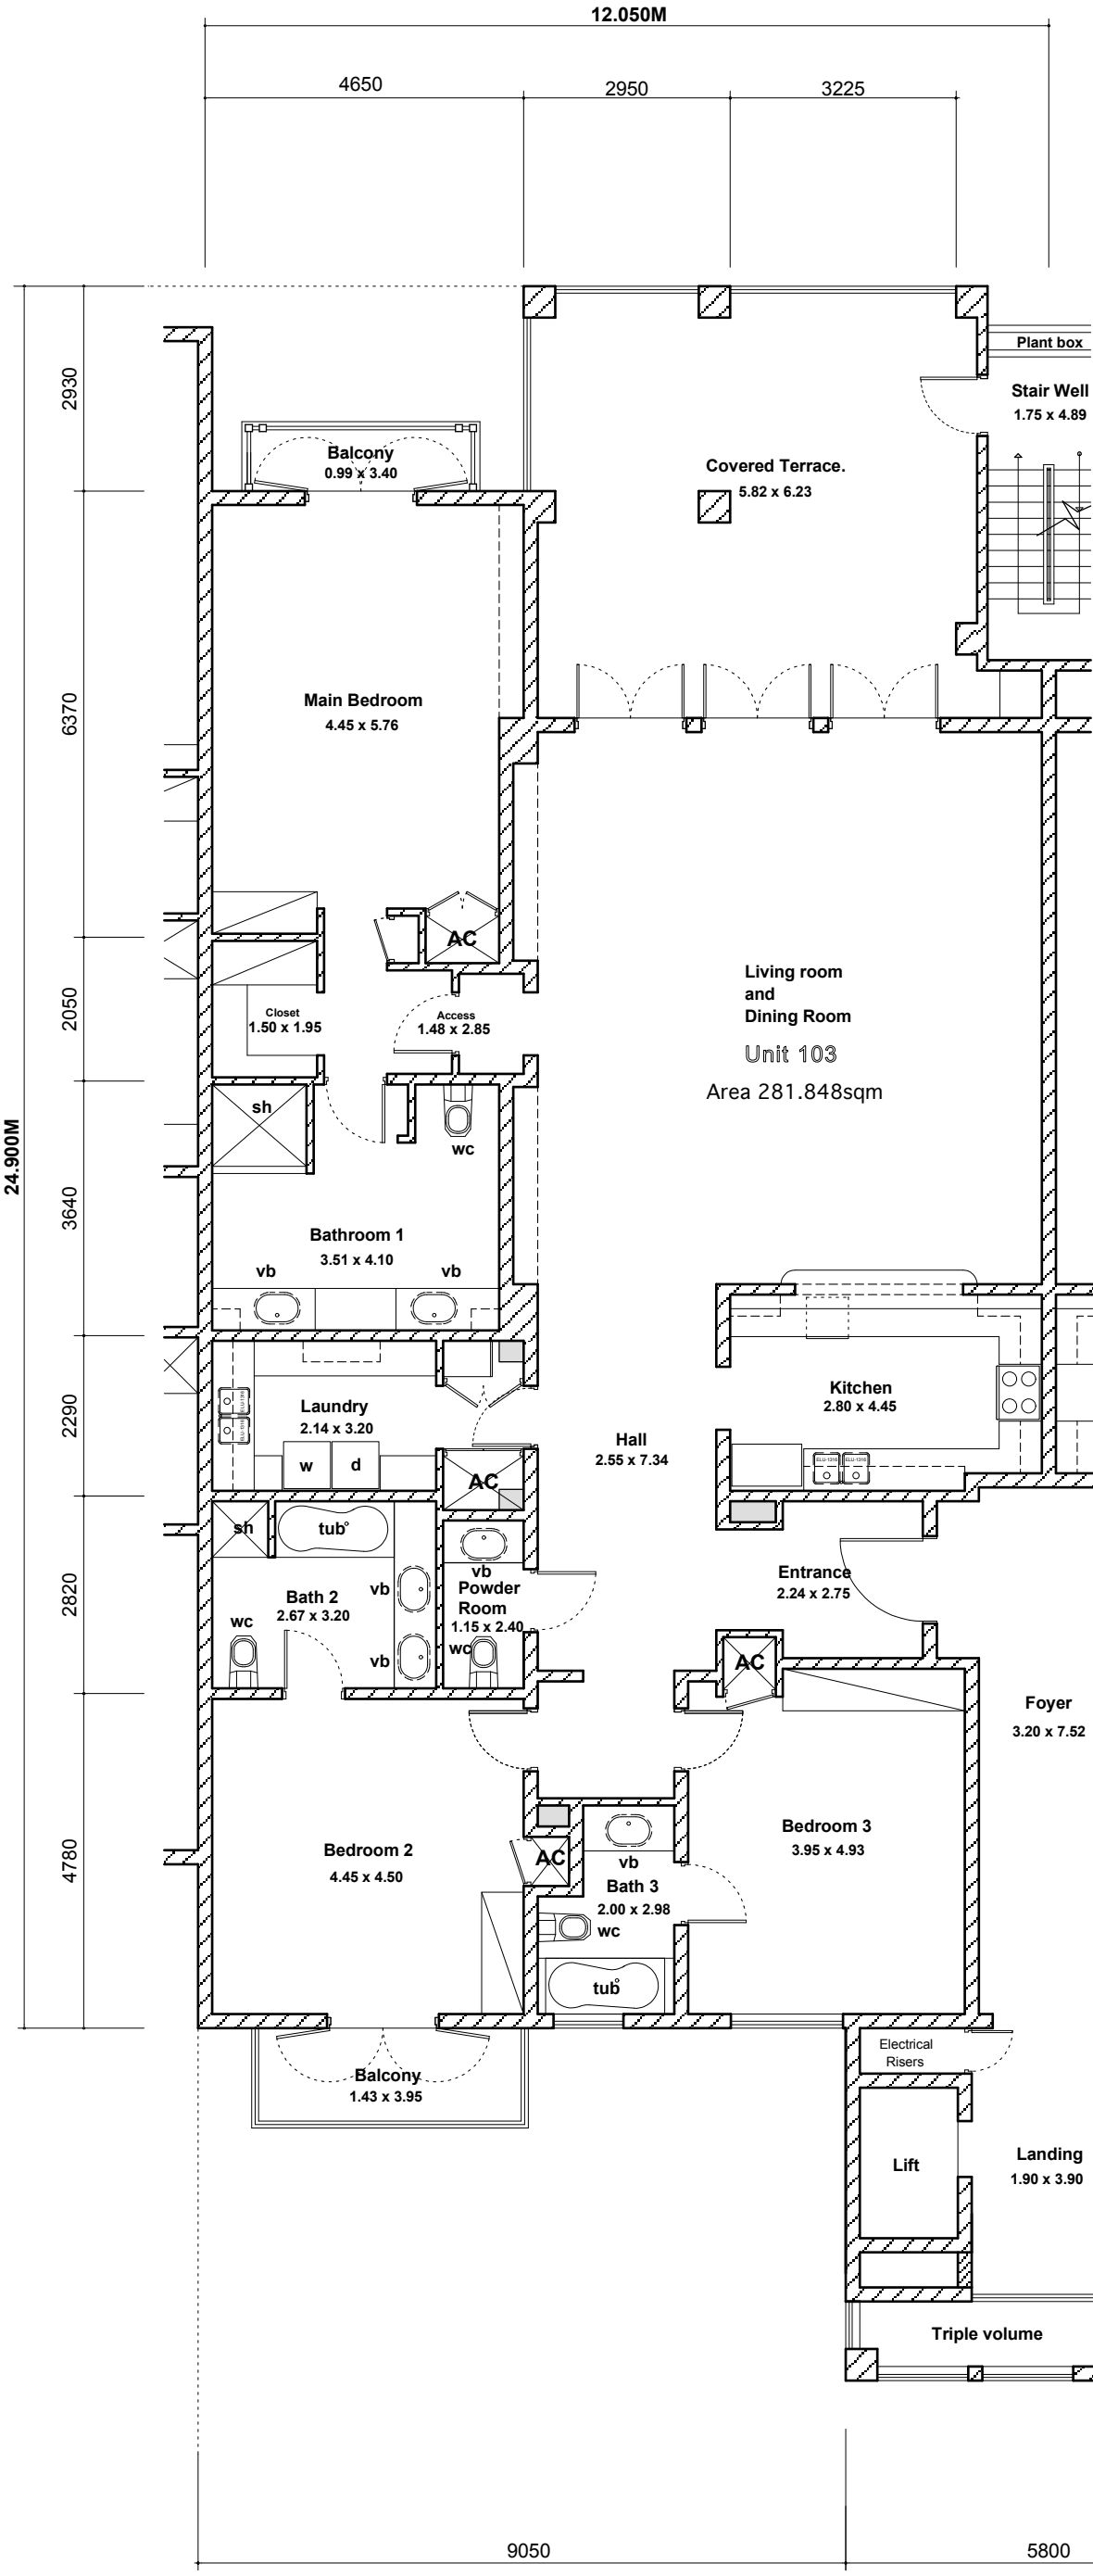

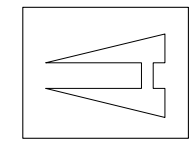

ANTHONY HOAD ASSOCIATES LTD.
ARCHITECTS & DESIGNERS
CLYDESDALE, STRATHCLYDE, ST. MICHAEL, BARBADOS. (246) 427 0103

DRAWING TITLE: FIRST FLOOR PLAN

DRAWING No. 2115.01/U.103

ISSUE No.	PROJECT ARCHITECT:	
0	**********	
DRAWN: Everard Taylor		ISSUED FOR TENDER
DATE: 03.15.12		ISSUED FOR CONSTRUCTION
SCALE: 1:100		ISSUED FOR INFORMATION
CHECKED: Everard Taylor		©

LINE WEIGHTS: 0.03: 0.13: 0.18: 0.25: 0.35: 0.51: 0.71:

SHEET SIZE: A3

PROJECT: Apartment to Condominium Application

CLIENT: Oldtrees Development Limited
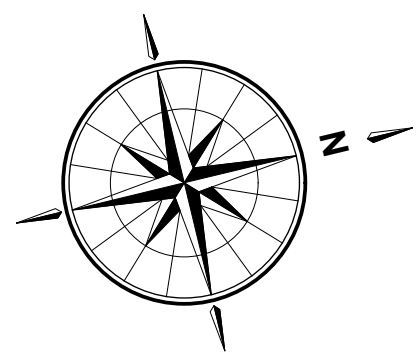
ADDRESS: Paynes Bay. St. James Barbados.